PROJECT - LEARNING COMMONS FOR SACRE COEUR SCHOOL
SITE - 172 BURKE ROAD, GLEN IRIS VIC 3146

TOWN PLANNING SHEET LIST				
Sheet Number	Sheet Name	Current Revision	Current Revision Date	Current Revision Description
TP000	TOWN PLANNING - COVER	6	2019-01-25	PLANNING AMENDMENTS - FIRE STAIRS
TP001	TOWN PLANNING EXISTING PLAN	6	2019-01-25	PLANNING AMENDMENTS - FIRE STAIRS
TP002	TOWN PLANNING - GROUND FLOOR PLAN	6	2019-01-25	PLANNING AMENDMENTS - FIRE STAIRS
TP003	TOWN PLANNING - FIRST FLOOR PLAN	6	2019-01-25	PLANNING AMENDMENTS - FIRE STAIRS
TP004	TOWN PLANNING - SECOND FLOOR PLAN	6	2019-01-25	PLANNING AMENDMENTS - FIRE STAIRS
TP005	TOWN PLANNING - THIRD FLOOR PLAN	6	2019-01-25	PLANNING AMENDMENTS - FIRE STAIRS
TP006	TOWN PLANNING - ROOF PLAN	6	2019-01-25	PLANNING AMENDMENTS - FIRE STAIRS
TP007	TOWN PLANNING - ELEVATIONS & FINISHES	6	2019-01-25	PLANNING AMENDMENTS - FIRE STAIRS
TP008	TOWN PLANNING - SECTION	6	2019-01-25	PLANNING AMENDMENTS - FIRE STAIRS
TP009	TOWN PLANNING - BURKE ROAD ELEVATION	6	2019-01-25	PLANNING AMENDMENTS - FIRE STAIRS

ARTIST IMPRESSION 1: NORTH ELEVATION VIEW

ARTIST IMPRESSION 2: SOUTH ELEVATION VIEW

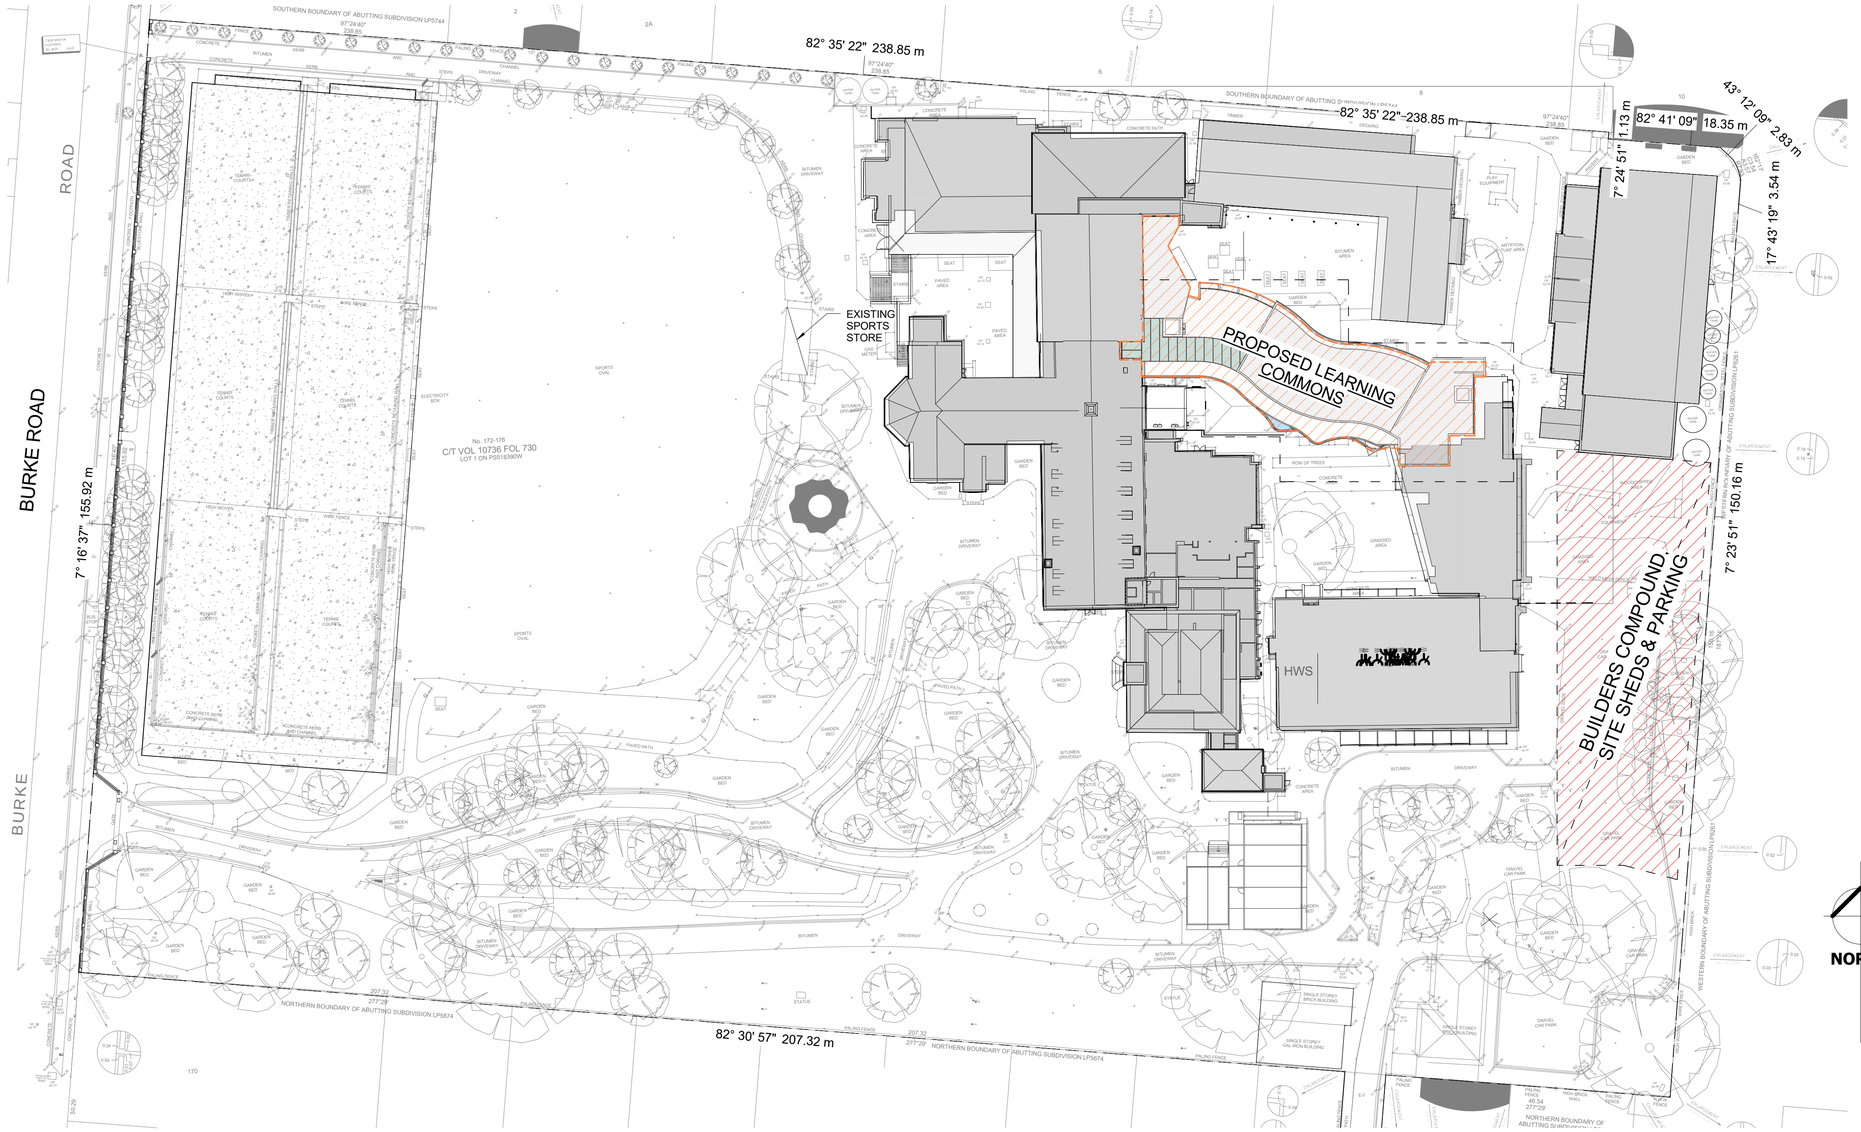

SITE PLAN
SCALE 1 : 500

ARTIST IMPRESSION 3: NORTH ELEVATION VIEW

PROJECT LEARNING COMMONS
172 BURKE ROAD, GLEN IRIS, VIC. 3146
FOR SACRE COEUR
DRAWING TOWN PLANNING - COVER

JOB No. 18002 | DWG No. TP000 | REVISION TP3
DATE DEC. 2018 | SCALE 1 : 500 | DRAWN GC

INTERIOR DESIGNERS ARTWORKS

HE ARCHITECTS DE

Hede Architects Pty. Ltd.
114 MORAY STREET
SOUTH MELBOURNE
VICTORIA 3205 AUSTRALIA
PH: 03 9682-0621
FAX: 03 9682-2028

THIS DRAWING IS COPYRIGHT. REPRODUCTION IS PROHIBITED WITHOUT PERMISSION. USE WRITTEN DIMENSIONS ONLY.

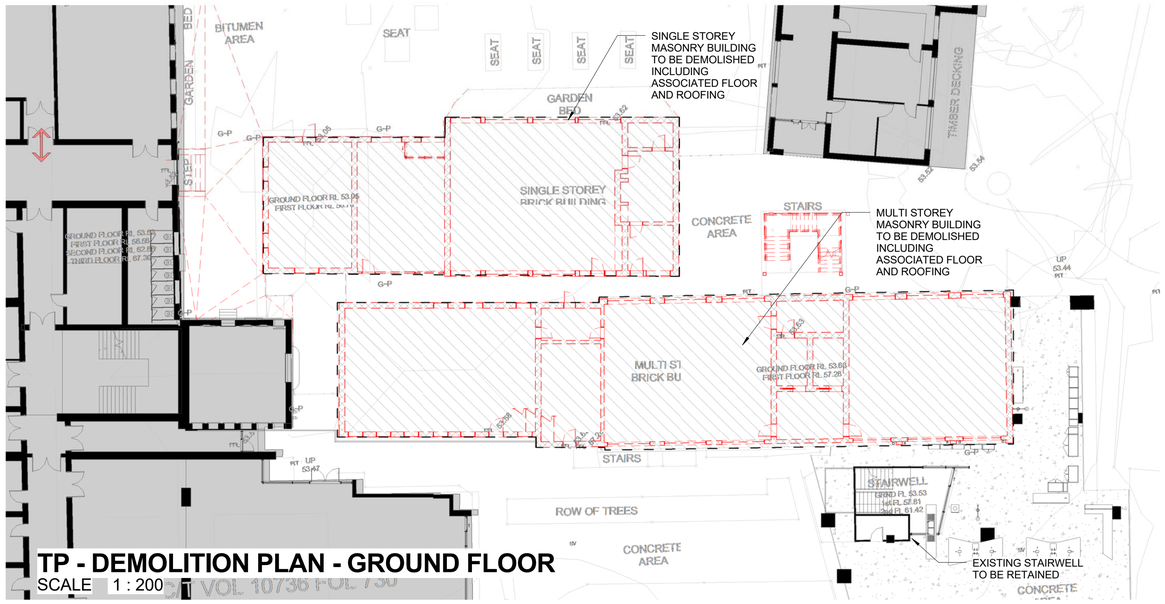

TP - DEMOLITION PLAN - GROUND FLOOR

SCALE 1 : 200

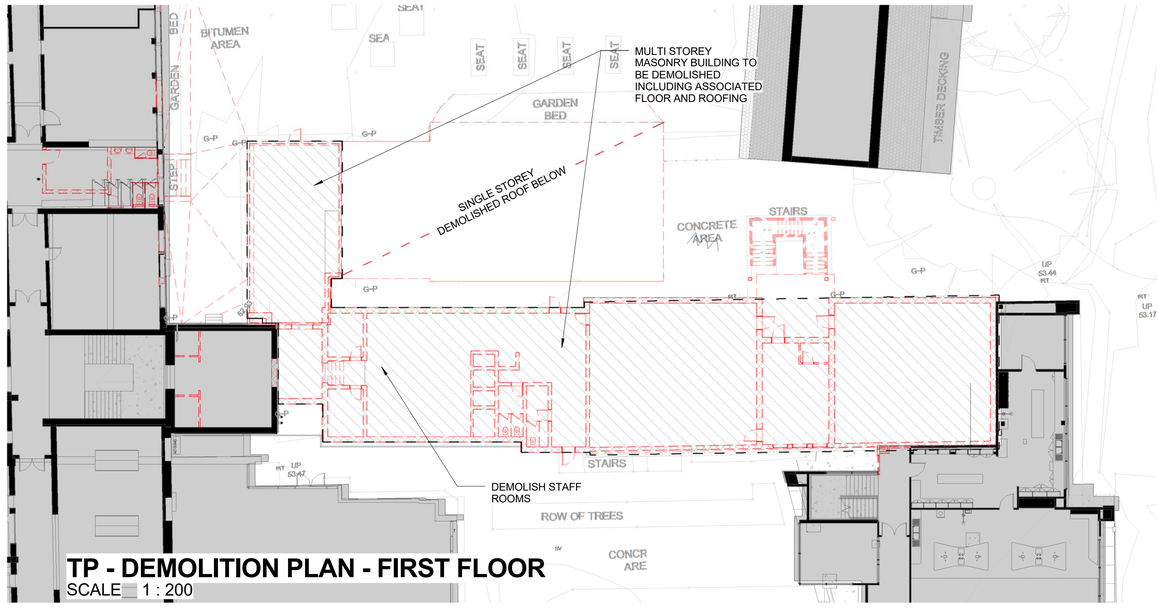

TP - DEMOLITION PLAN - FIRST FLOOR

SCALE 1 : 200

TP - DEMOLITION PLAN - SITE

SCALE 1 : 500

NORTH

PROJECT LEARNING COMMONS

172 BURKE ROAD, GLEN IRIS, VIC. 3146

FOR SACRE COEUR

DRAWING TOWN PLANNING EXISTING PLAN

JOB No.	18002	DWG No.	TP001	REVISION	TP3
DATE	DEC. 2018	SCALE	As indicated	DRAWN	ER

INTERIOR
DESIGNERS
ARTWORKS

Hede Architects Pty. Ltd.
114 MORAY STREET
SOUTH MELBOURNE
VICTORIA 3205 AUSTRALIA
PH: 03 9682-0621
FAX: 03 9682-2028

THIS DRAWING IS COPYRIGHT. REPRODUCTION IS PROHIBITED WITHOUT PERMISSION. USE WRITTEN DIMENSIONS ONLY.

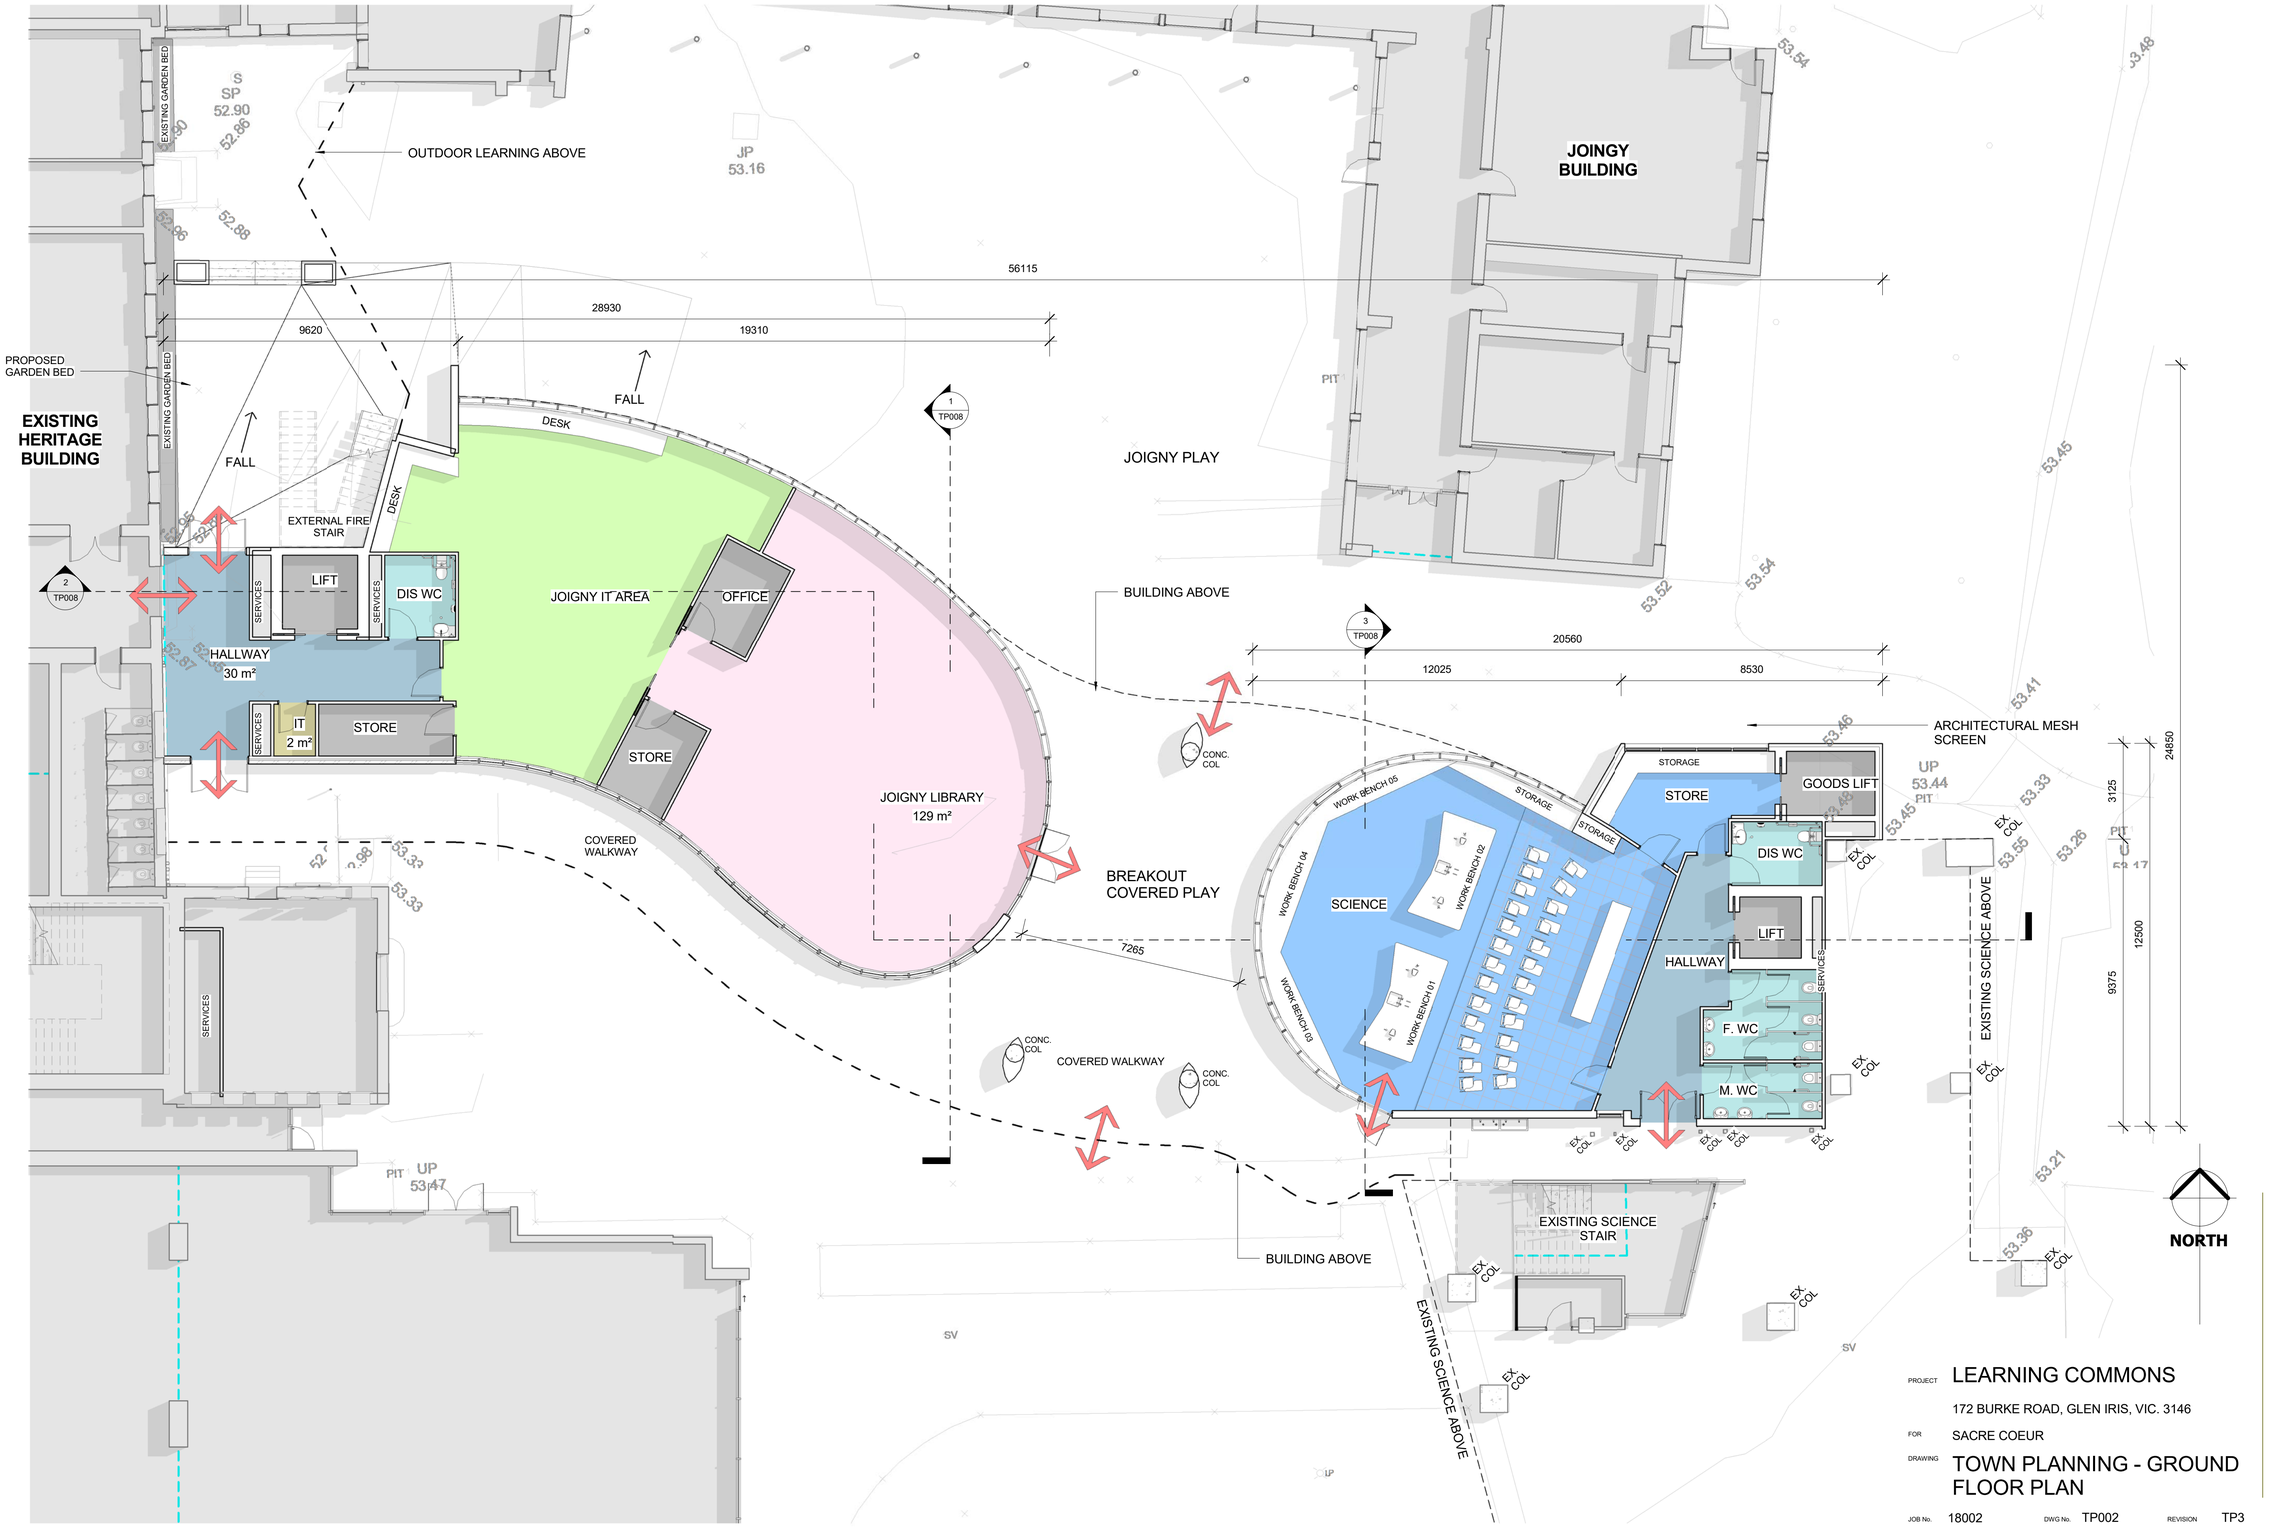

PROPOSED GROUND FLOOR PLAN
SCALE 1 : 100

PROJECT	LEARNING COMMONS
	172 BURKE ROAD, GLEN IRIS, VIC. 3146
FOR	SACRE COEUR
DRAWING	TOWN PLANNING - GROUND FLOOR PLAN

JOB No.	18002	DWG No.	TP002	REVISION	TP3
DATE	DEC. 2018	SCALE	1 : 100	DRAWN	GC

INTERIOR
DESIGNERS
ARTWORKS

HEDE ARCHITECTS

Hede Architects Pty. Ltd.
114 MORAY STREET
SOUTH MELBOURNE
VICTORIA 3205 AUSTRALIA
PH: 03 9682-0621
FAX: 03 9682-2028

THIS DRAWING IS COPYRIGHT. REPRODUCTION IS PROHIBITED WITHOUT PERMISSION. USE WRITTEN DIMENSIONS ONLY.

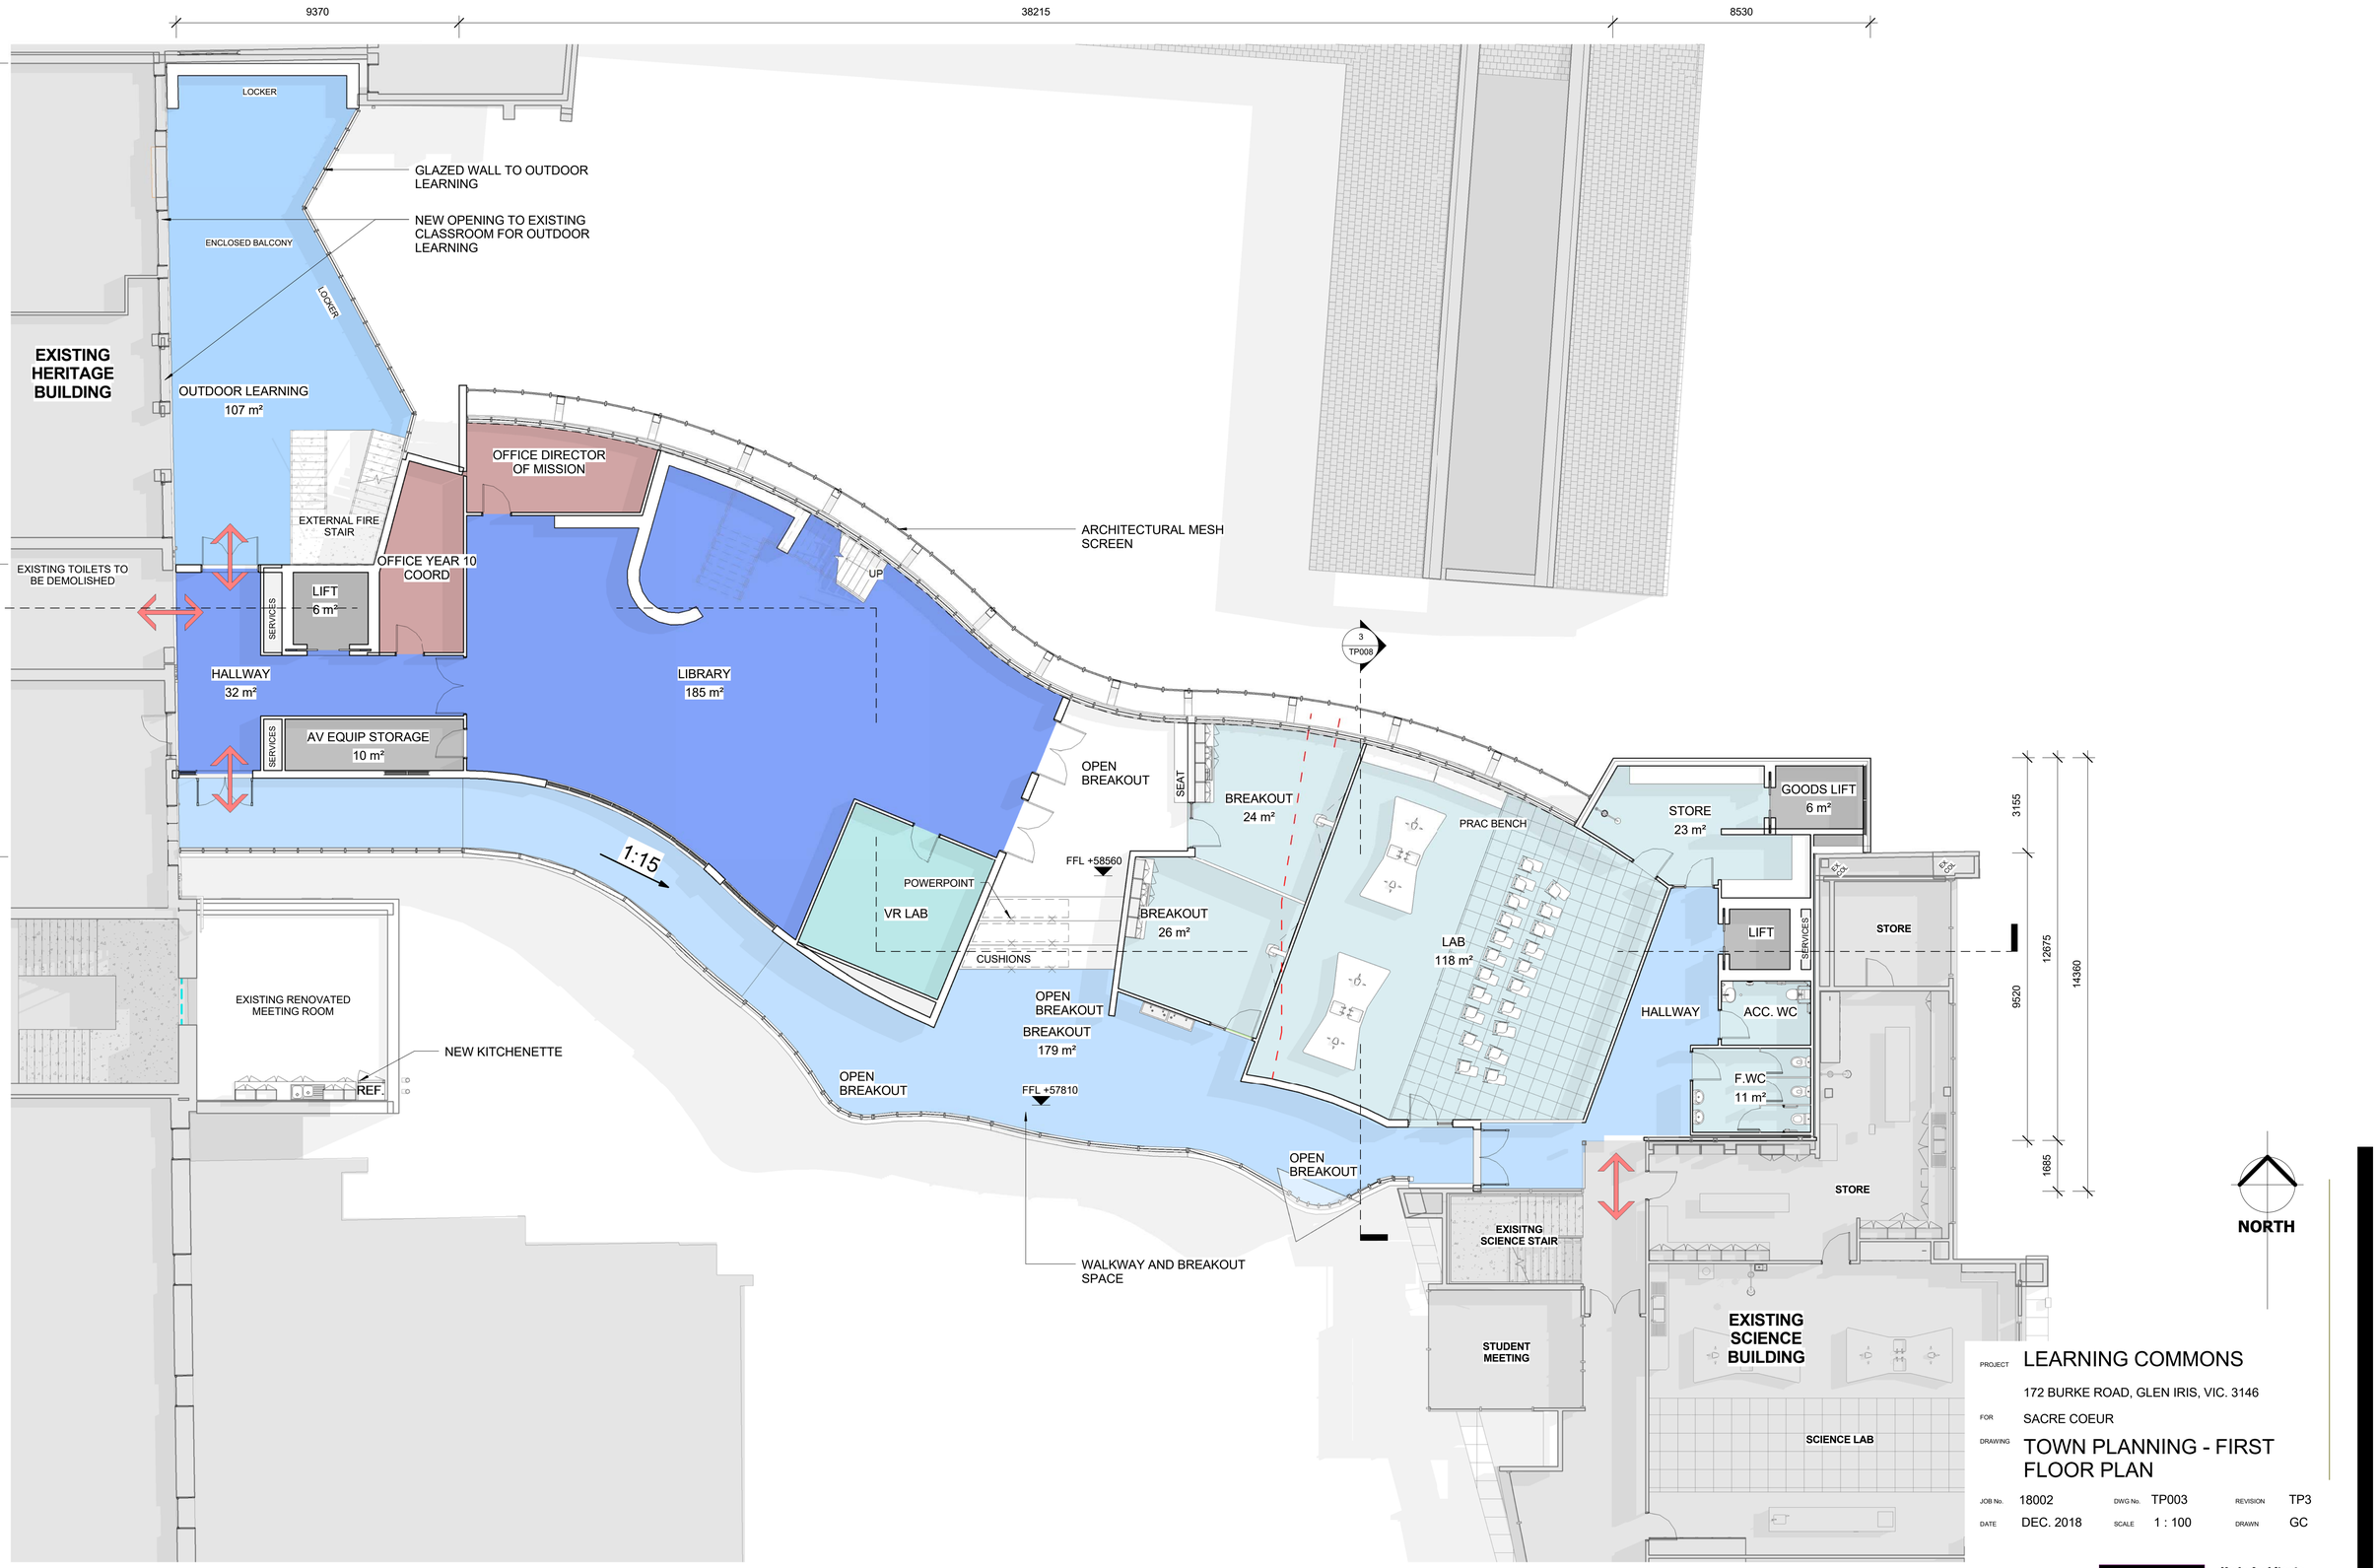

PROPOSED FIRST FLOOR PLAN

SCALE 1 : 100

PROJECT LEARNING COMMONS

172 BURKE ROAD, GLEN IRIS, VIC. 3146

FOR SACRE COEUR

DRAWING TOWN PLANNING - FIRST FLOOR PLAN

JOB No.	18002	DWG No.	TP003	REVISION	TP3
DATE	DEC. 2018	SCALE	1 : 100	DRAWN	GC

INTERIOR DESIGNERS ARTWORKS

Hede Architects Pty. Ltd.
114 MORAY STREET
SOUTH MELBOURNE
VICTORIA 3205 AUSTRALIA
PH: 03 9682-0621
FAX: 03 9682-2028

THIS DRAWING IS COPYRIGHT. REPRODUCTION IS PROHIBITED WITHOUT PERMISSION. USE WRITTEN DIMENSIONS ONLY.

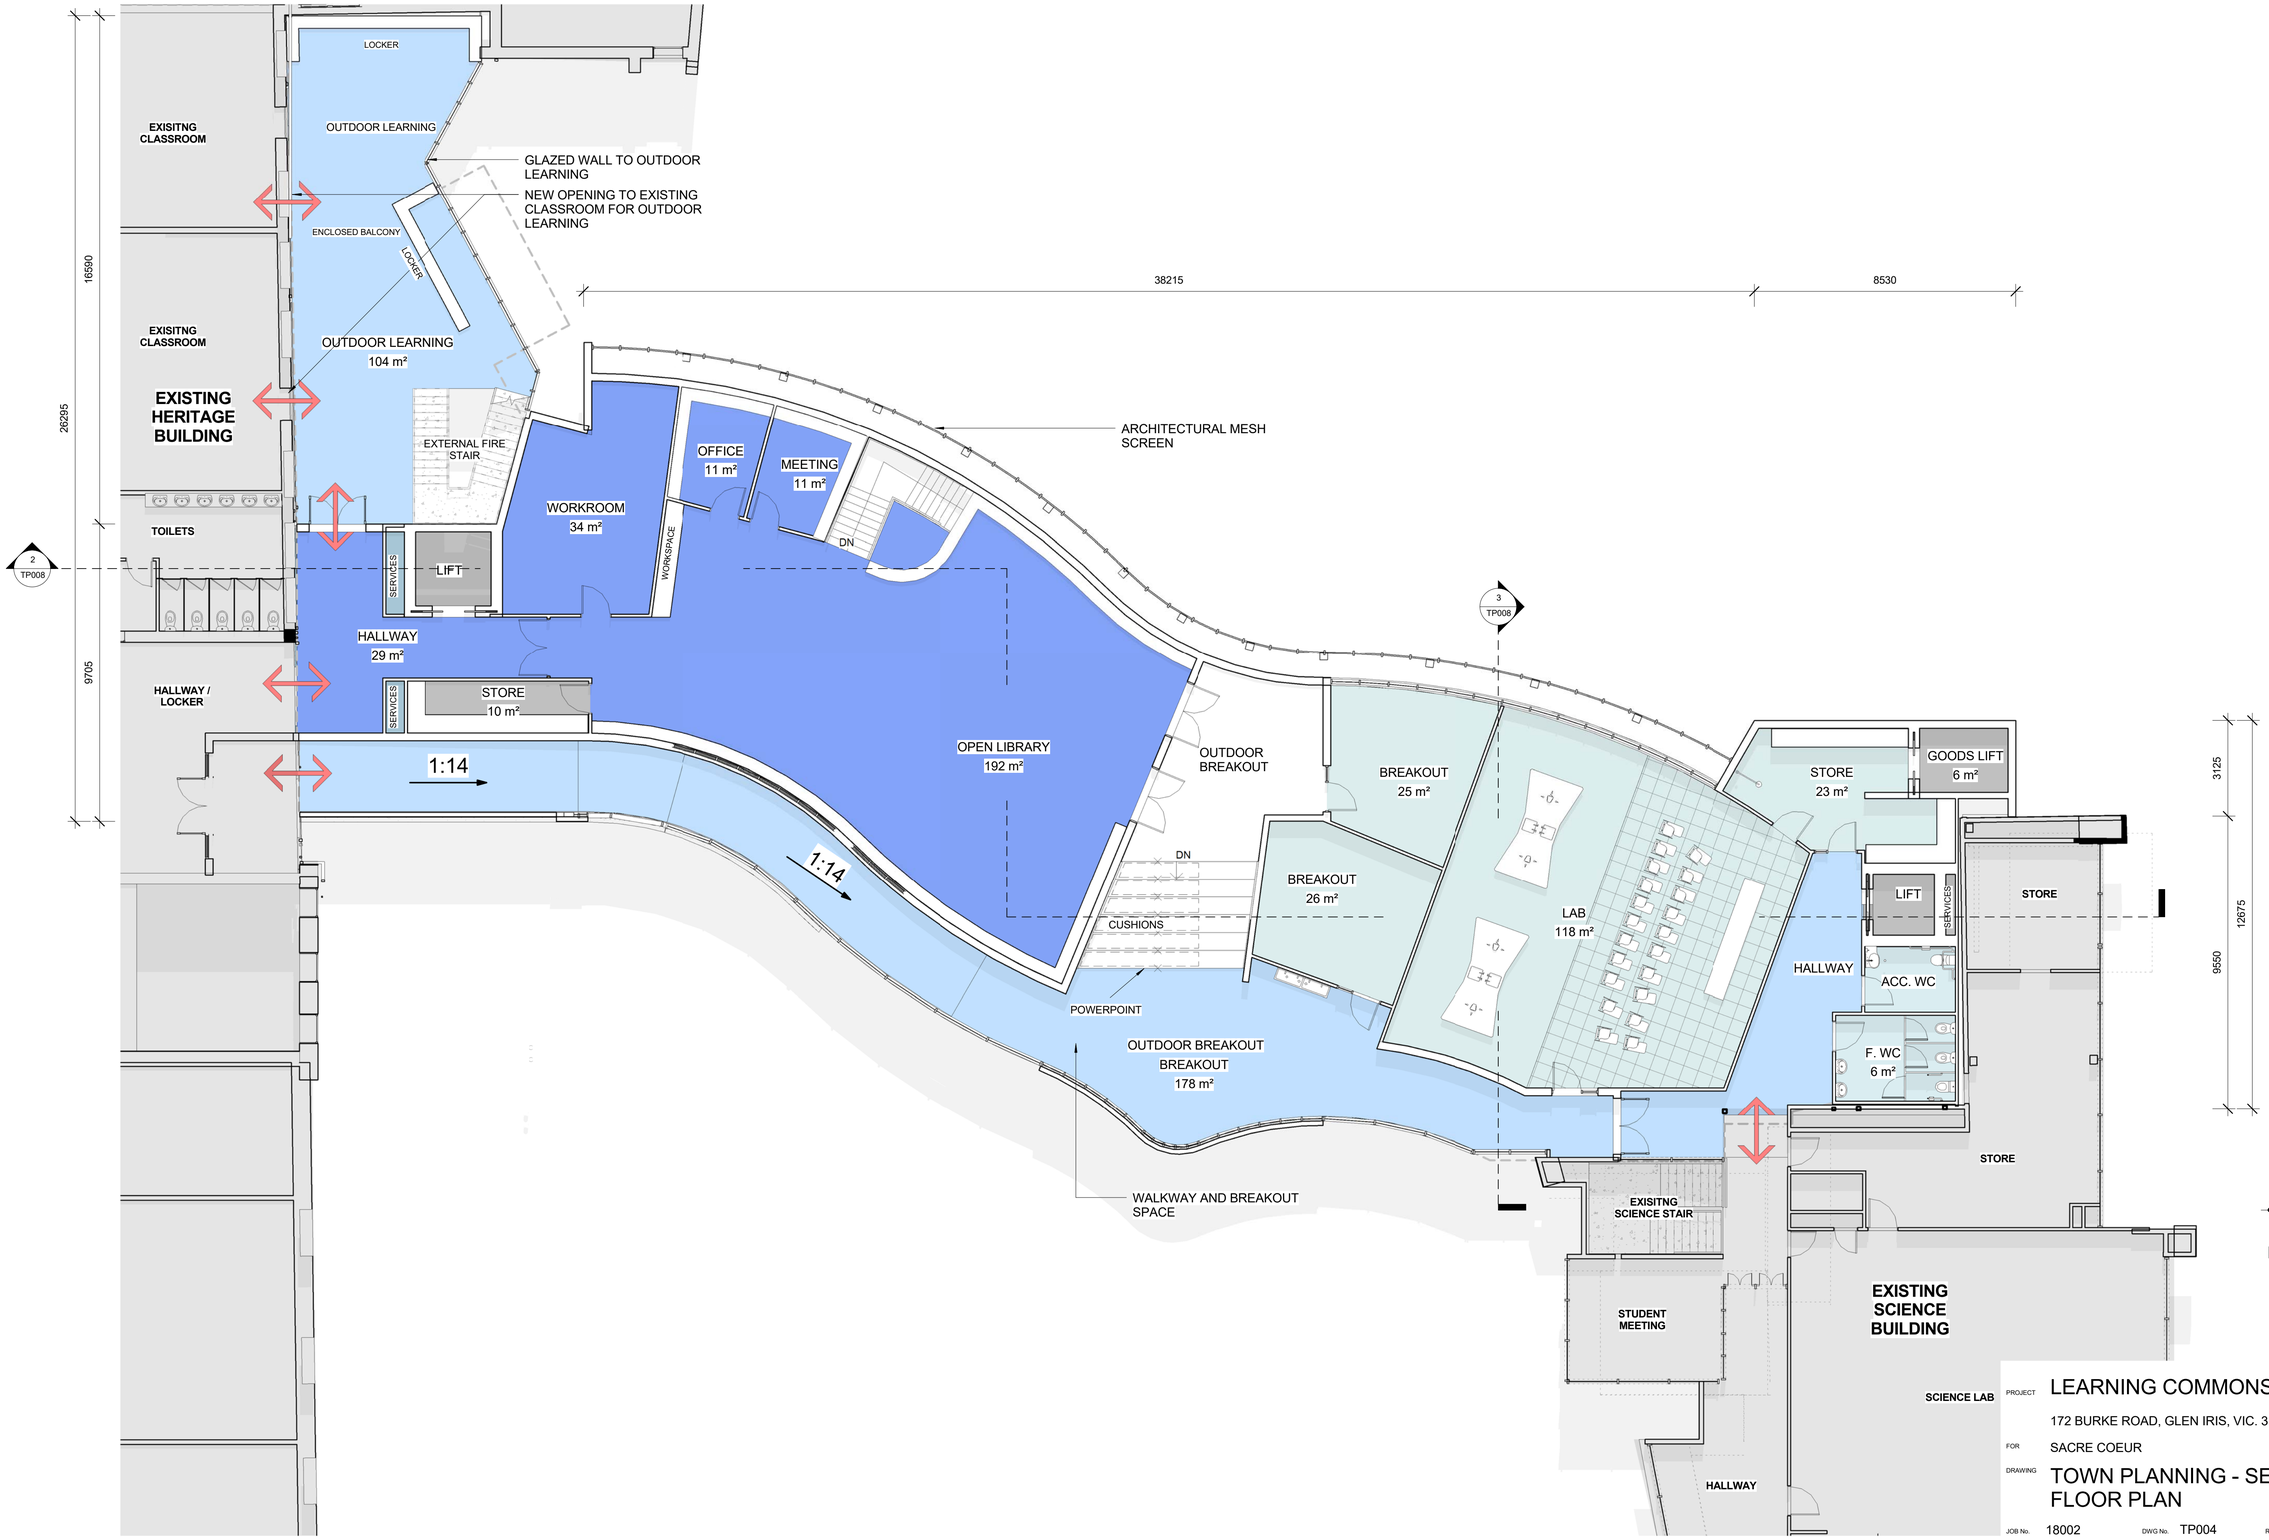

PROPOSED SECOND FLOOR PLAN

SCALE 1 : 100

PROJECT LEARNING COMMONS

172 BURKE ROAD, GLEN IRIS, VIC. 3146

FOR SACRE COEUR

DRAWING TOWN PLANNING - SECOND FLOOR PLAN

JOB No.	18002	DWG No.	TP004	REVISION	TP3
DATE	DEC. 2018	SCALE	1 : 100	DRAWN	GC

INTERIOR
DESIGNERS
ARTWORKS

Hede Architects Pty. Ltd.
114 MORAY STREET
SOUTH MELBOURNE
VICTORIA 3205 AUSTRALIA
PH: 03 9682-0621
FAX: 03 9682-2028

THIS DRAWING IS COPYRIGHT. REPRODUCTION IS PROHIBITED WITHOUT PERMISSION. USE WRITTEN DIMENSIONS ONLY.

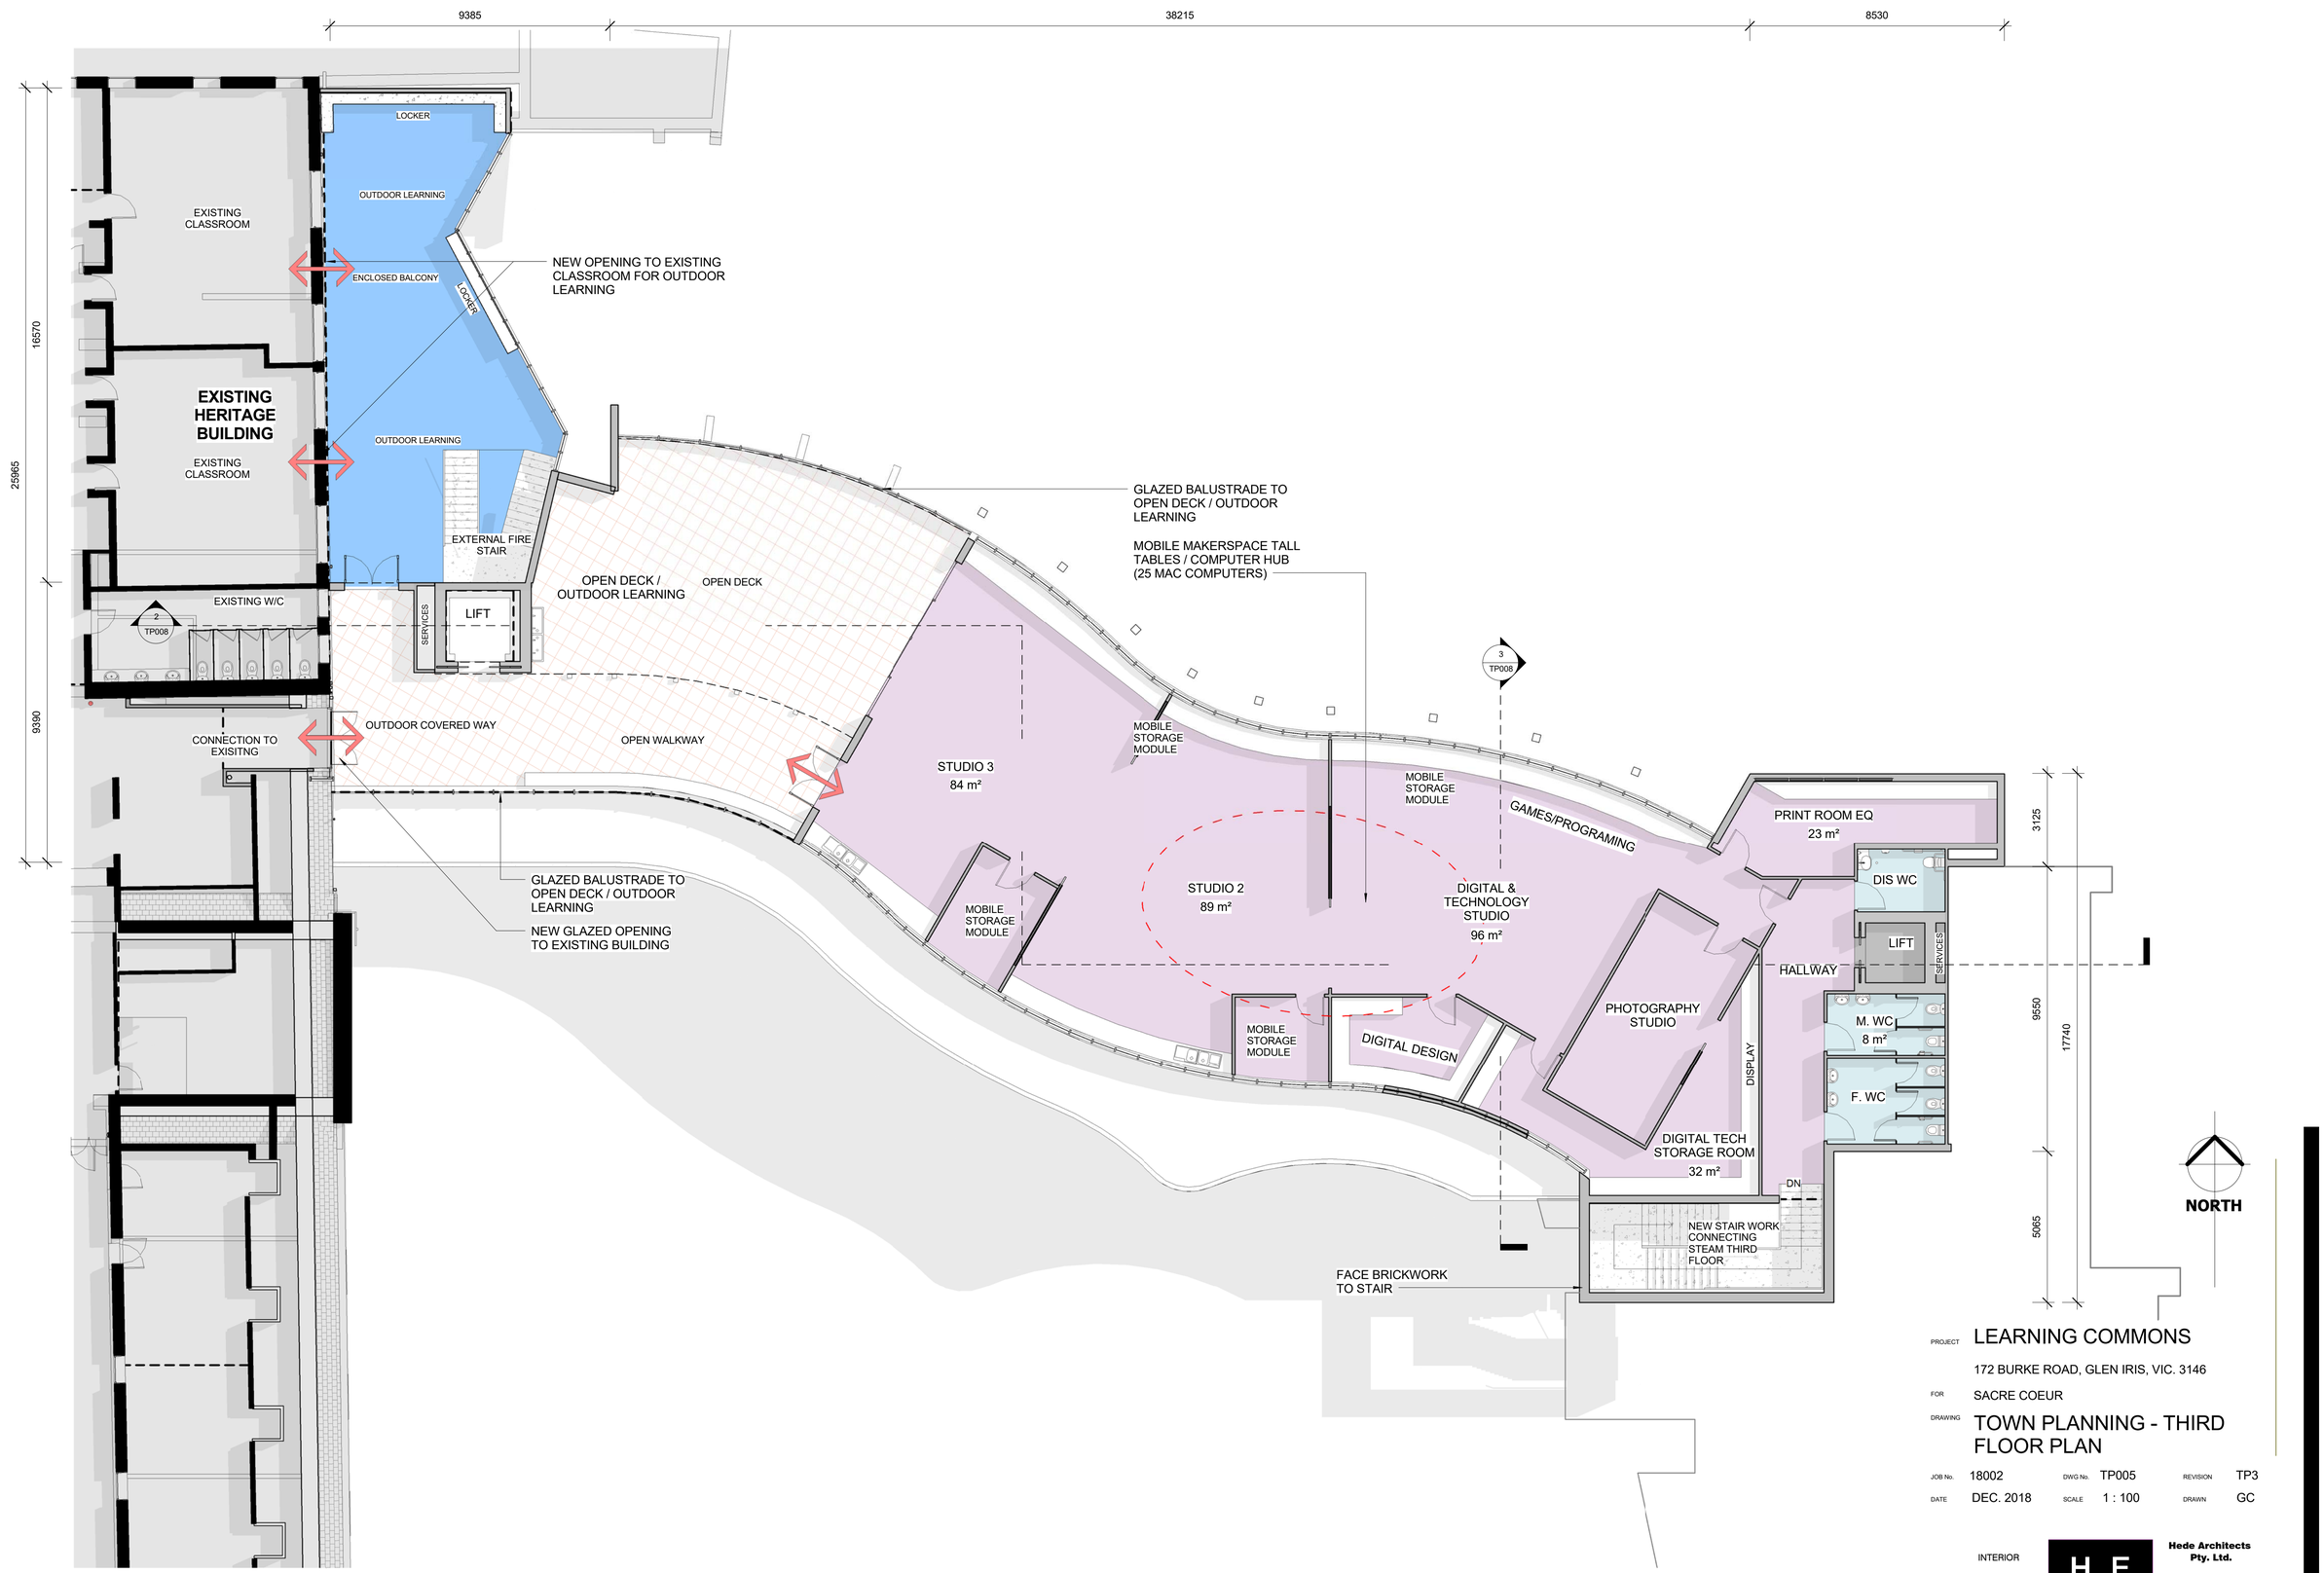

PROPOSED THIRD FLOOR PLAN

SCALE 1 : 100

PROJECT LEARNING COMMONS

172 BURKE ROAD, GLEN IRIS, VIC. 3146

FOR SACRE COEUR

DRAWING TOWN PLANNING - THIRD FLOOR PLAN

JOB No.	18002	DWG No.	TP005	REVISION	TP3
DATE	DEC. 2018	SCALE	1 : 100	DRAWN	GC

INTERIOR
DESIGNERS
ARTWORKS

Hede Architects Pty. Ltd.
114 MORAY STREET
SOUTH MELBOURNE
VICTORIA 3205 AUSTRALIA
PH: 03 9682-0621
FAX: 03 9682-2028

THIS DRAWING IS COPYRIGHT. REPRODUCTION IS PROHIBITED WITHOUT PERMISSION. USE WRITTEN DIMENSIONS ONLY.

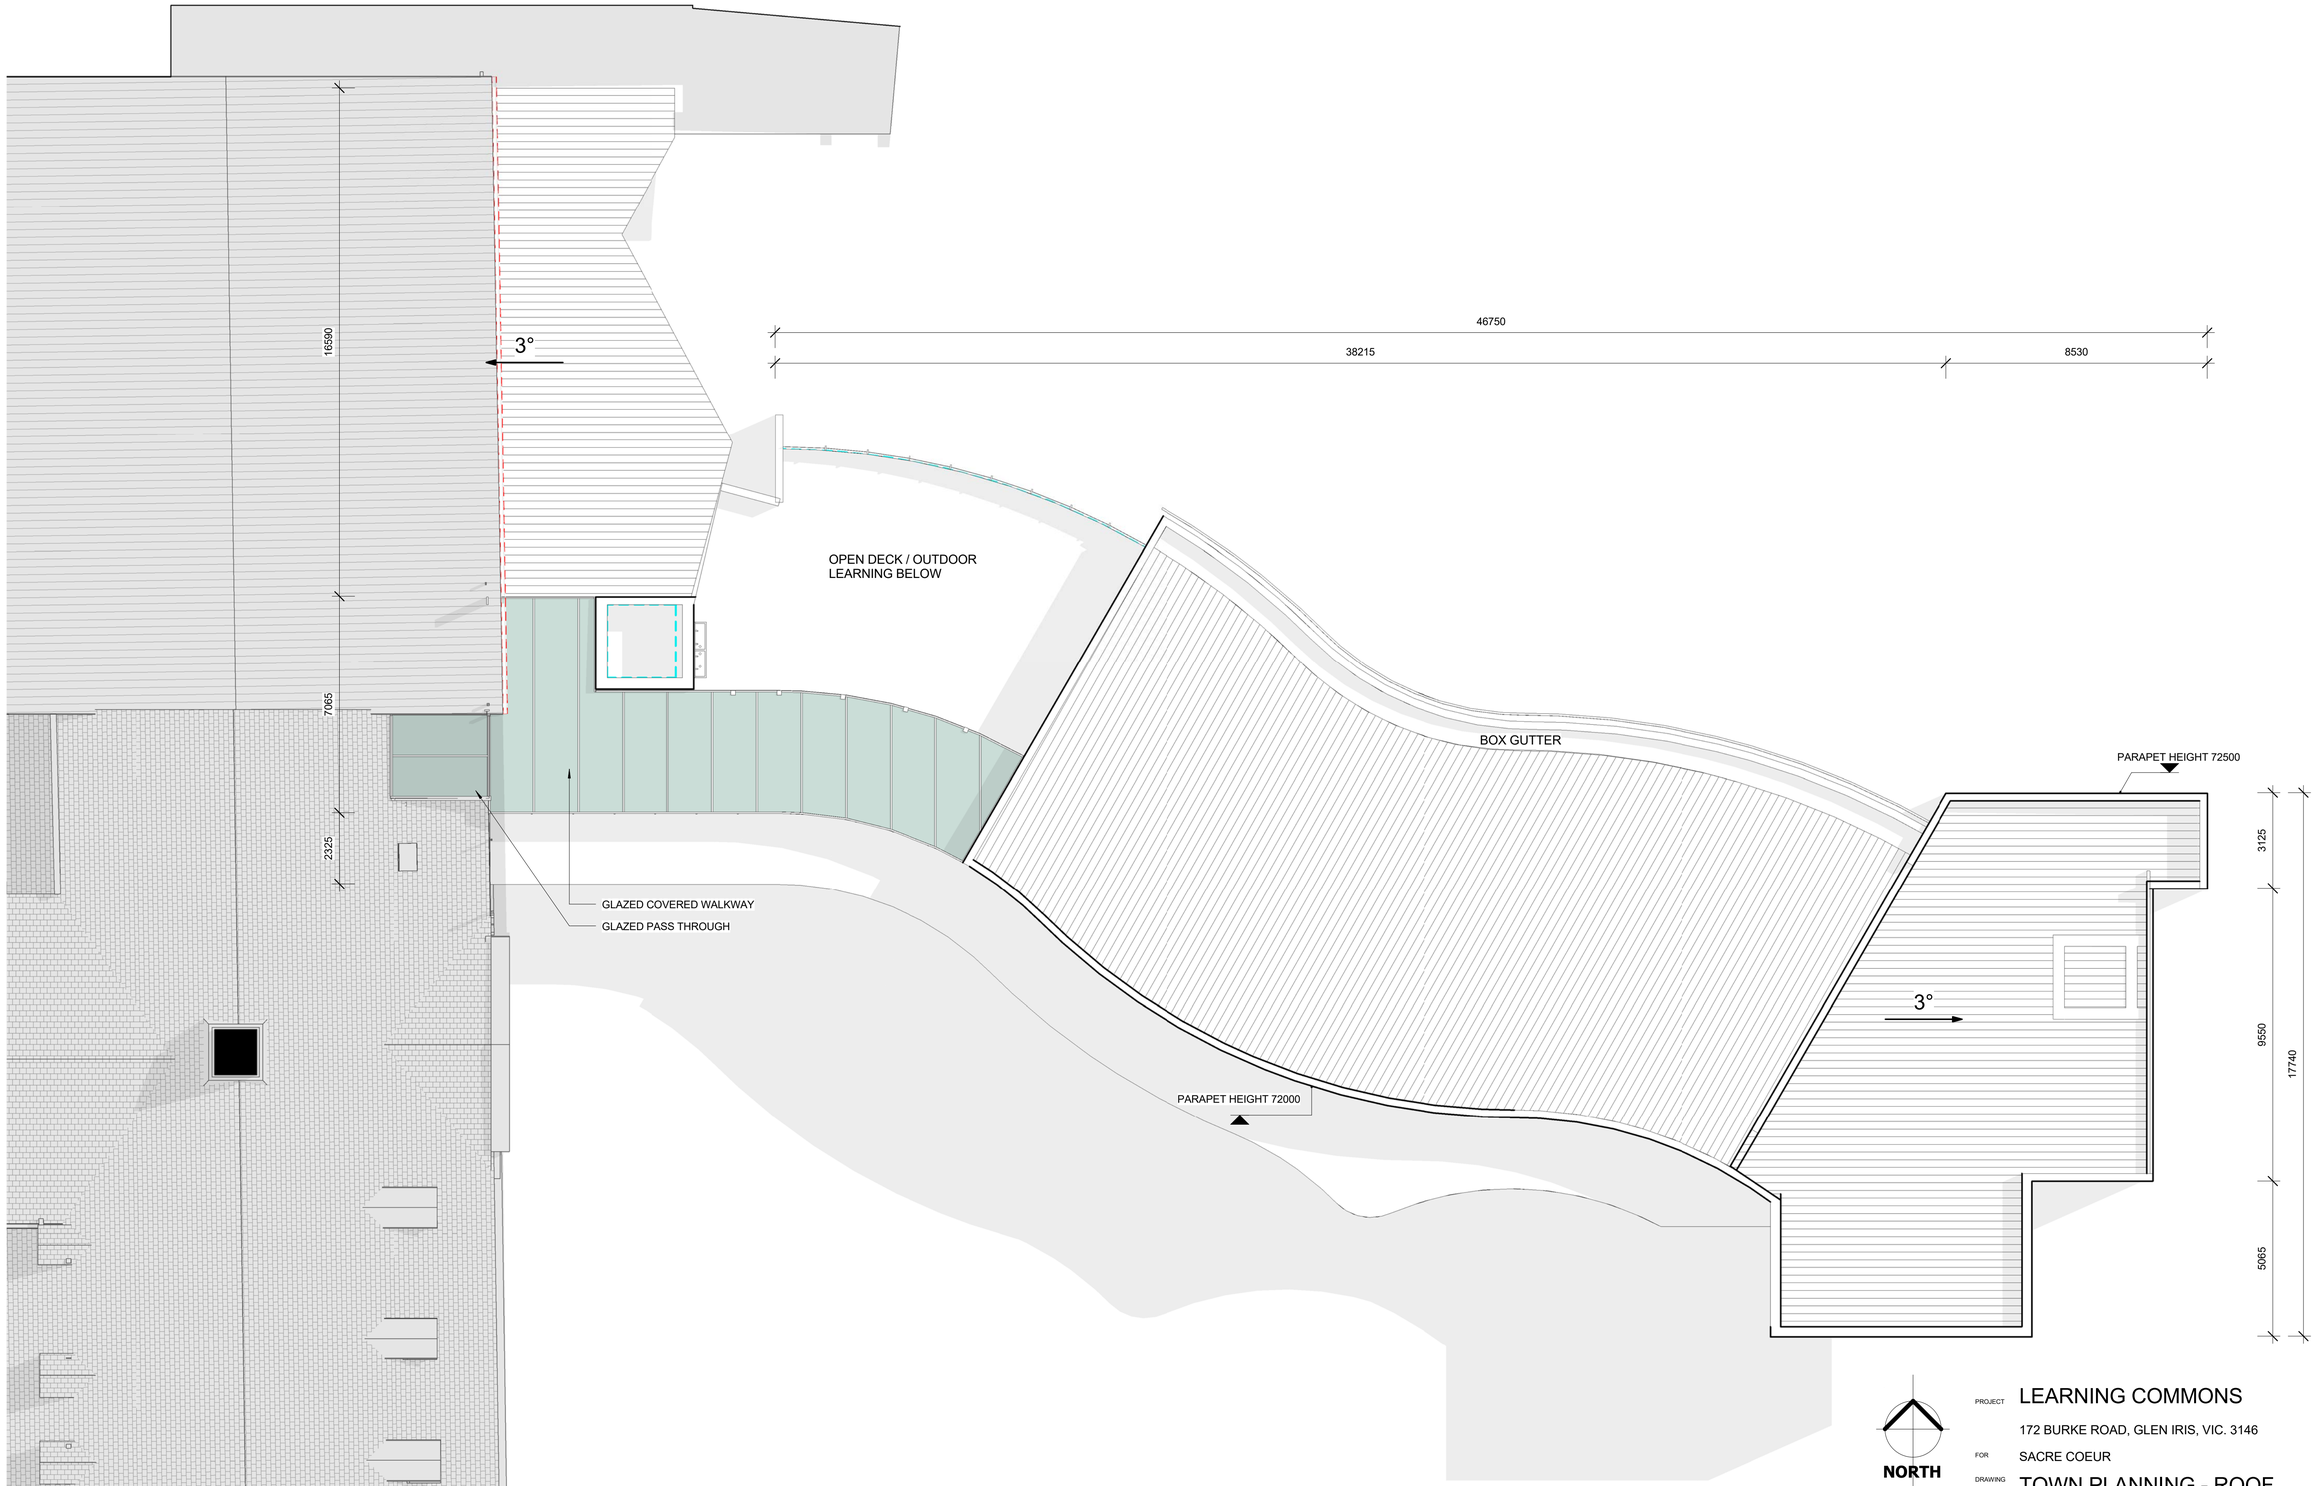

TP - PROPOSED STEAM - ROOF PLAN
SCALE 1 : 100

NORTH

PROJECT LEARNING COMMONS

172 BURKE ROAD, GLEN IRIS, VIC. 3146

FOR SACRE COEUR

DRAWING TOWN PLANNING - ROOF PLAN

JOB No.	18002	DWG No.	TP006	REVISION	TP3
DATE	DEC. 2018	SCALE	1 : 100	DRAWN	GC

INTERIOR
DESIGNERS
ARTWORKS

Hede Architects Pty. Ltd.
114 MORAY STREET
SOUTH MELBOURNE
VICTORIA 3205 AUSTRALIA
PH: 03 9682-0621
FAX: 03 9682-2028

THIS DRAWING IS COPYRIGHT. REPRODUCTION IS PROHIBITED WITHOUT PERMISSION. USE WRITTEN DIMENSIONS ONLY.

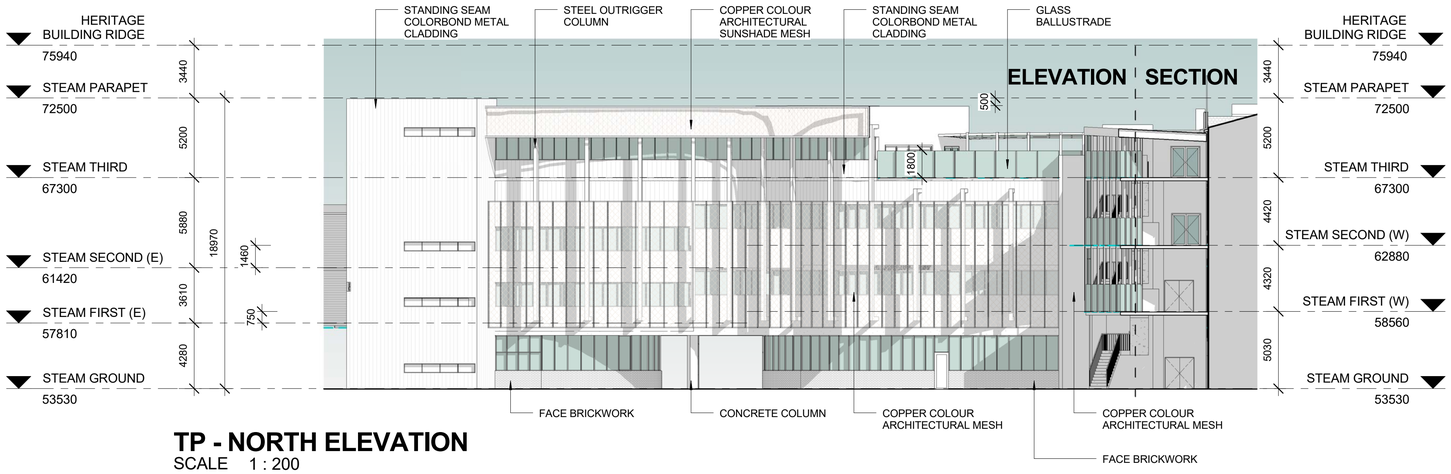

TP - NORTH ELEVATION
SCALE 1 : 200

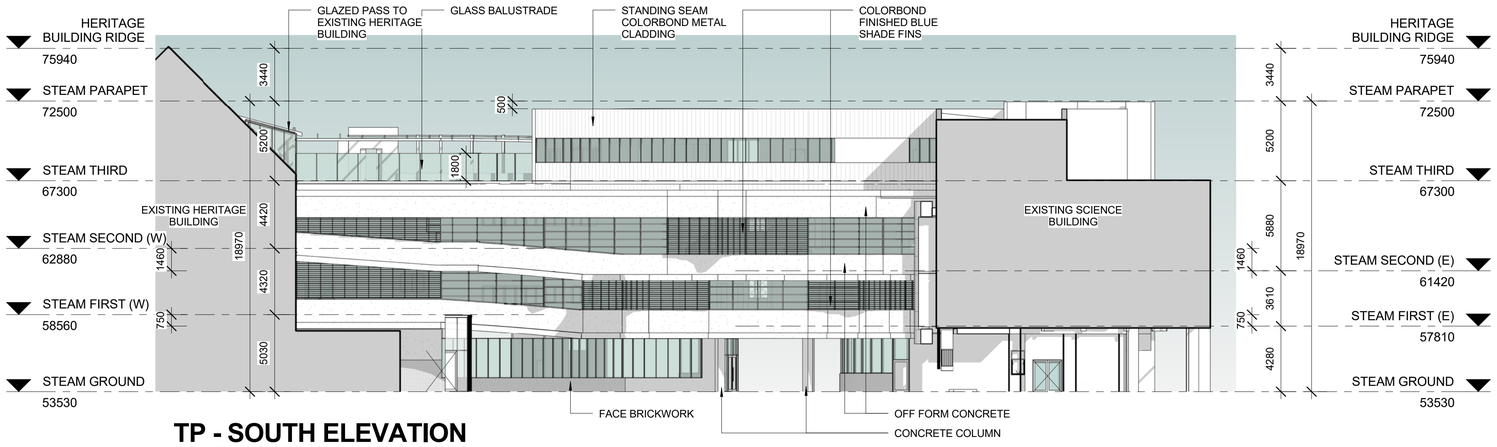

TP - SOUTH ELEVATION
SCALE 1 : 200

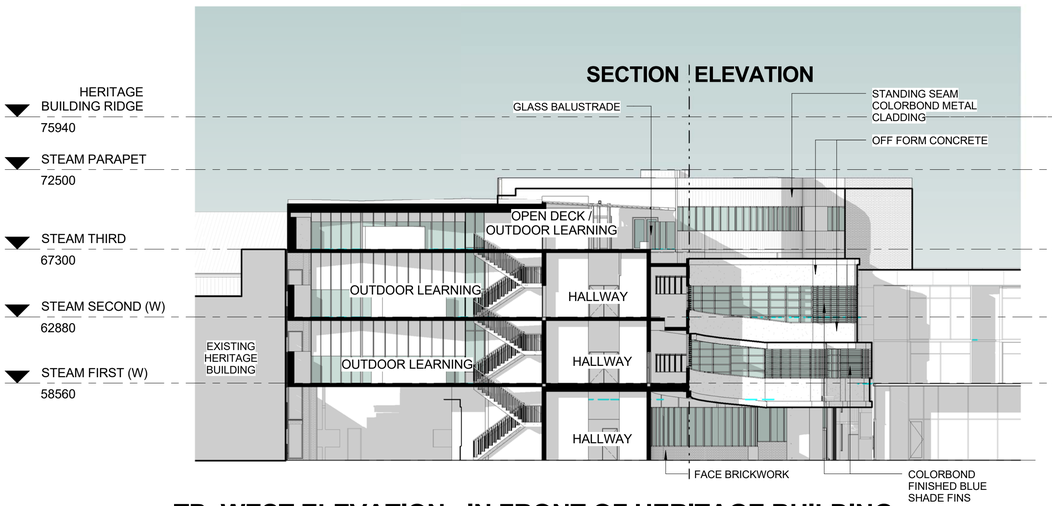

TP -WEST ELEVATION - IN FRONT OF HERITAGE BUILDING
SCALE 1 : 200

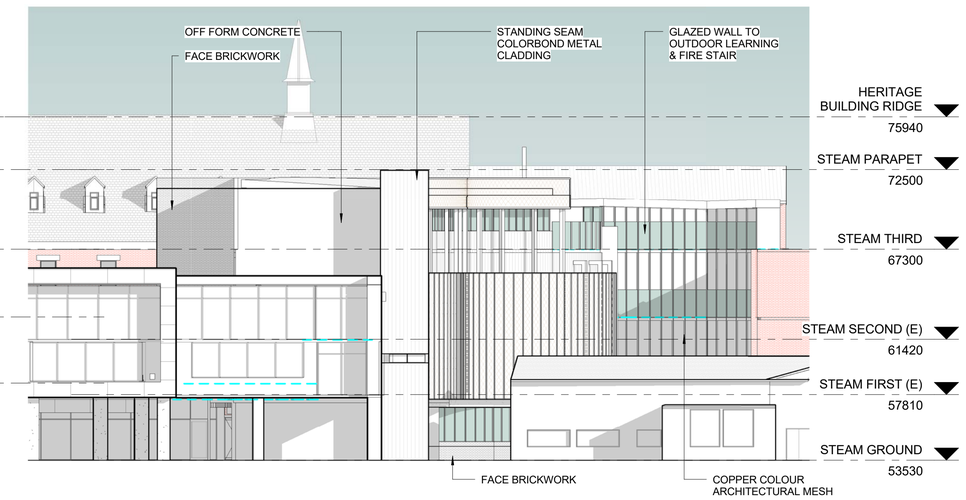

TP - EAST ELEVATION
SCALE 1 : 200

PROJECT LEARNING COMMONS

172 BURKE ROAD, GLEN IRIS, VIC. 3146

FOR SACRE COEUR

DRAWING TOWN PLANNING - ELEVATIONS & FINISHES

JOB No.	18002	DWG No.	TP007	REVISION	TP3
DATE	DEC. 2018	SCALE	1 : 200	DRAWN	GC

INTERIOR

DESIGNERS

ARTWORKS

HEDE ARCHITECTS

Hede Architects Pty. Ltd.

114 MORAY STREET
SOUTH MELBOURNE
VICTORIA 3205 AUSTRALIA

PH: 03 9682-0621
FAX: 03 9682-2028

THIS DRAWING IS COPYRIGHT. REPRODUCTION IS PROHIBITED WITHOUT PERMISSION. USE WRITTEN DIMENSIONS ONLY.

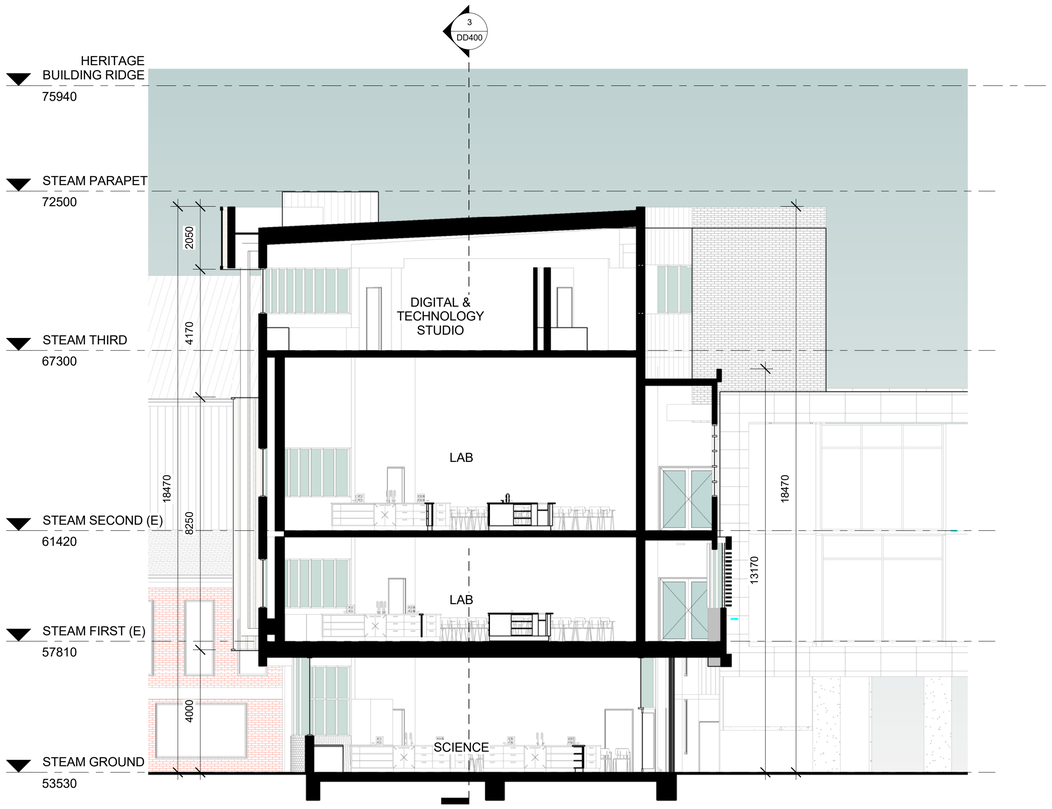

SECTION 01
SCALE 1 : 100

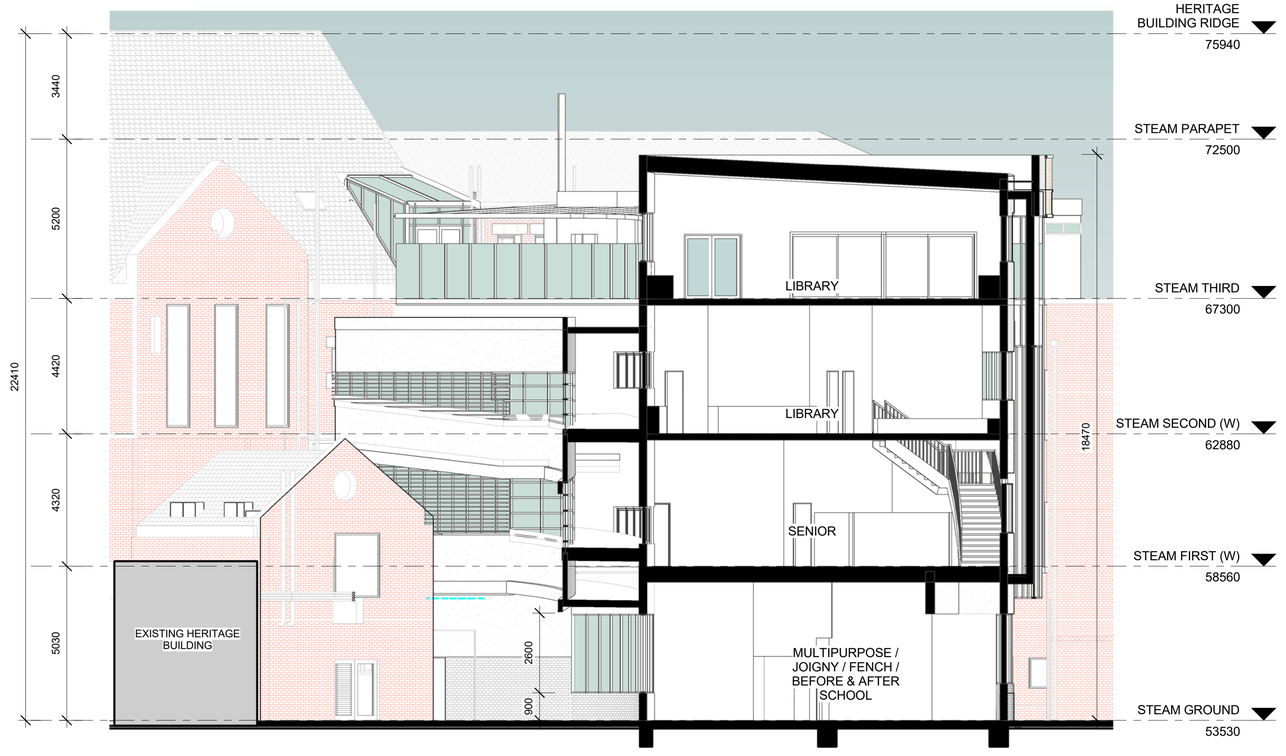

SECTION 02
SCALE 1 : 100

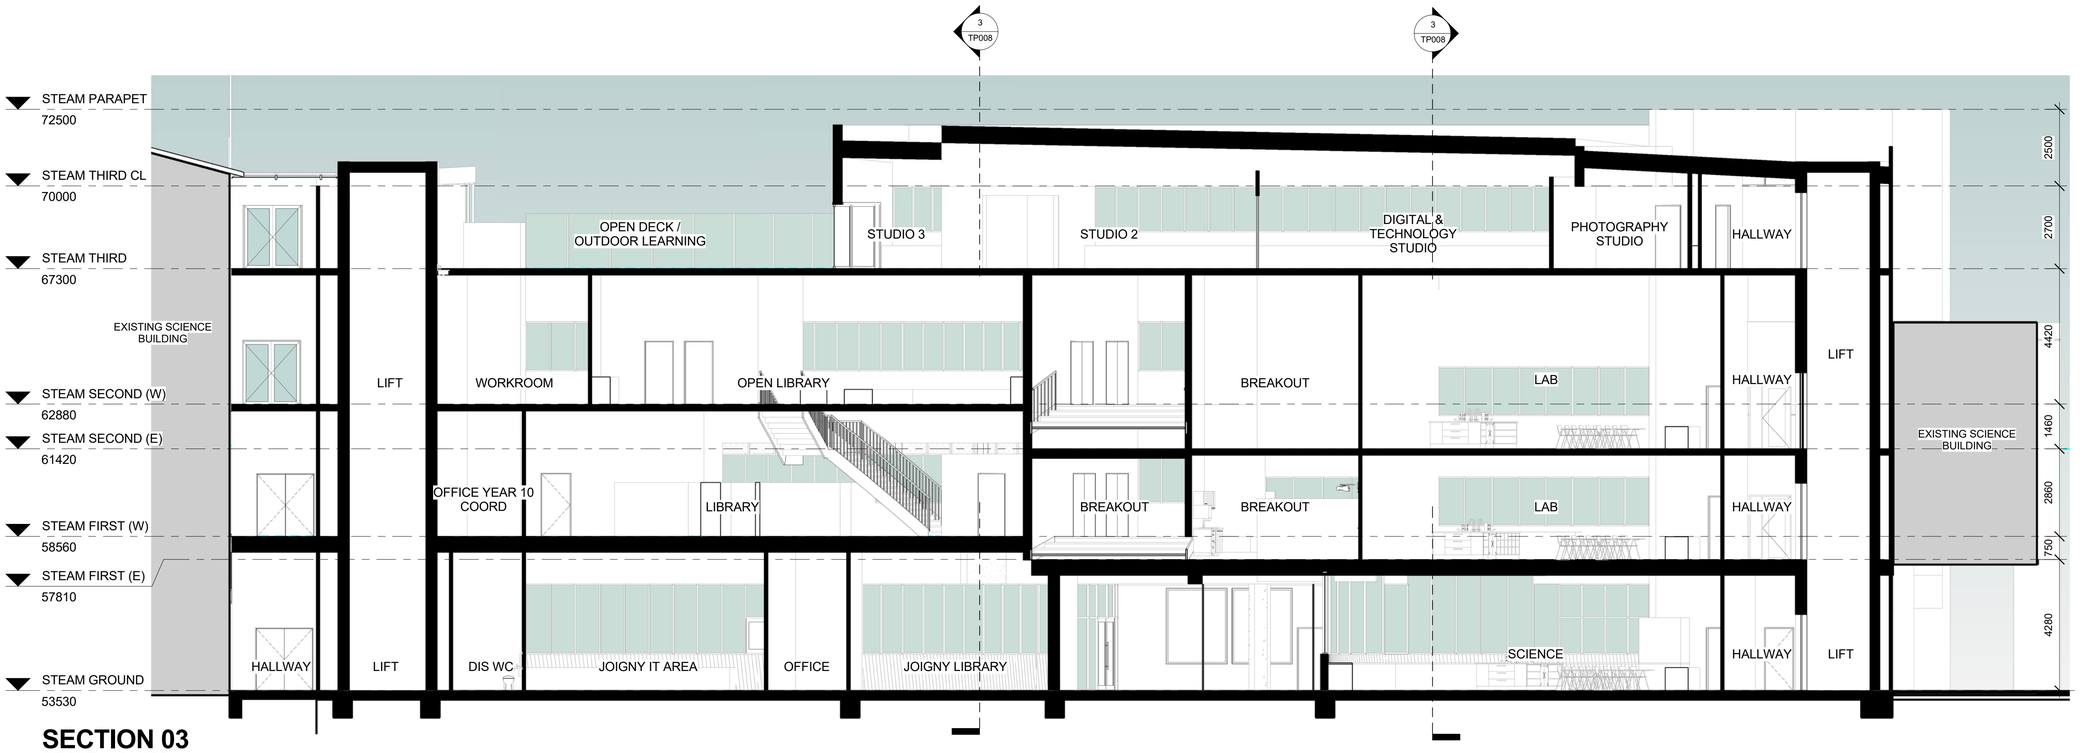

SECTION 03
SCALE 1 : 100

PROJECT LEARNING COMMONS

172 BURKE ROAD, GLEN IRIS, VIC. 3146

FOR SACRE COEUR

DRAWING TOWN PLANNING - SECTION

JOB No.	18002	DWG No.	TP008	REVISION	TP3
DATE	DEC. 2018	SCALE	1 : 100	DRAWN	GC

INTERIOR
DESIGNERS
ARTWORKS

Hede Architects Pty. Ltd.

114 MORAY STREET
SOUTH MELBOURNE
VICTORIA 3205 AUSTRALIA

PH: 03 9682-0621
FAX: 03 9682-2028

THIS DRAWING IS COPYRIGHT. REPRODUCTION IS PROHIBITED WITHOUT PERMISSION. USE WRITTEN DIMENSIONS ONLY.

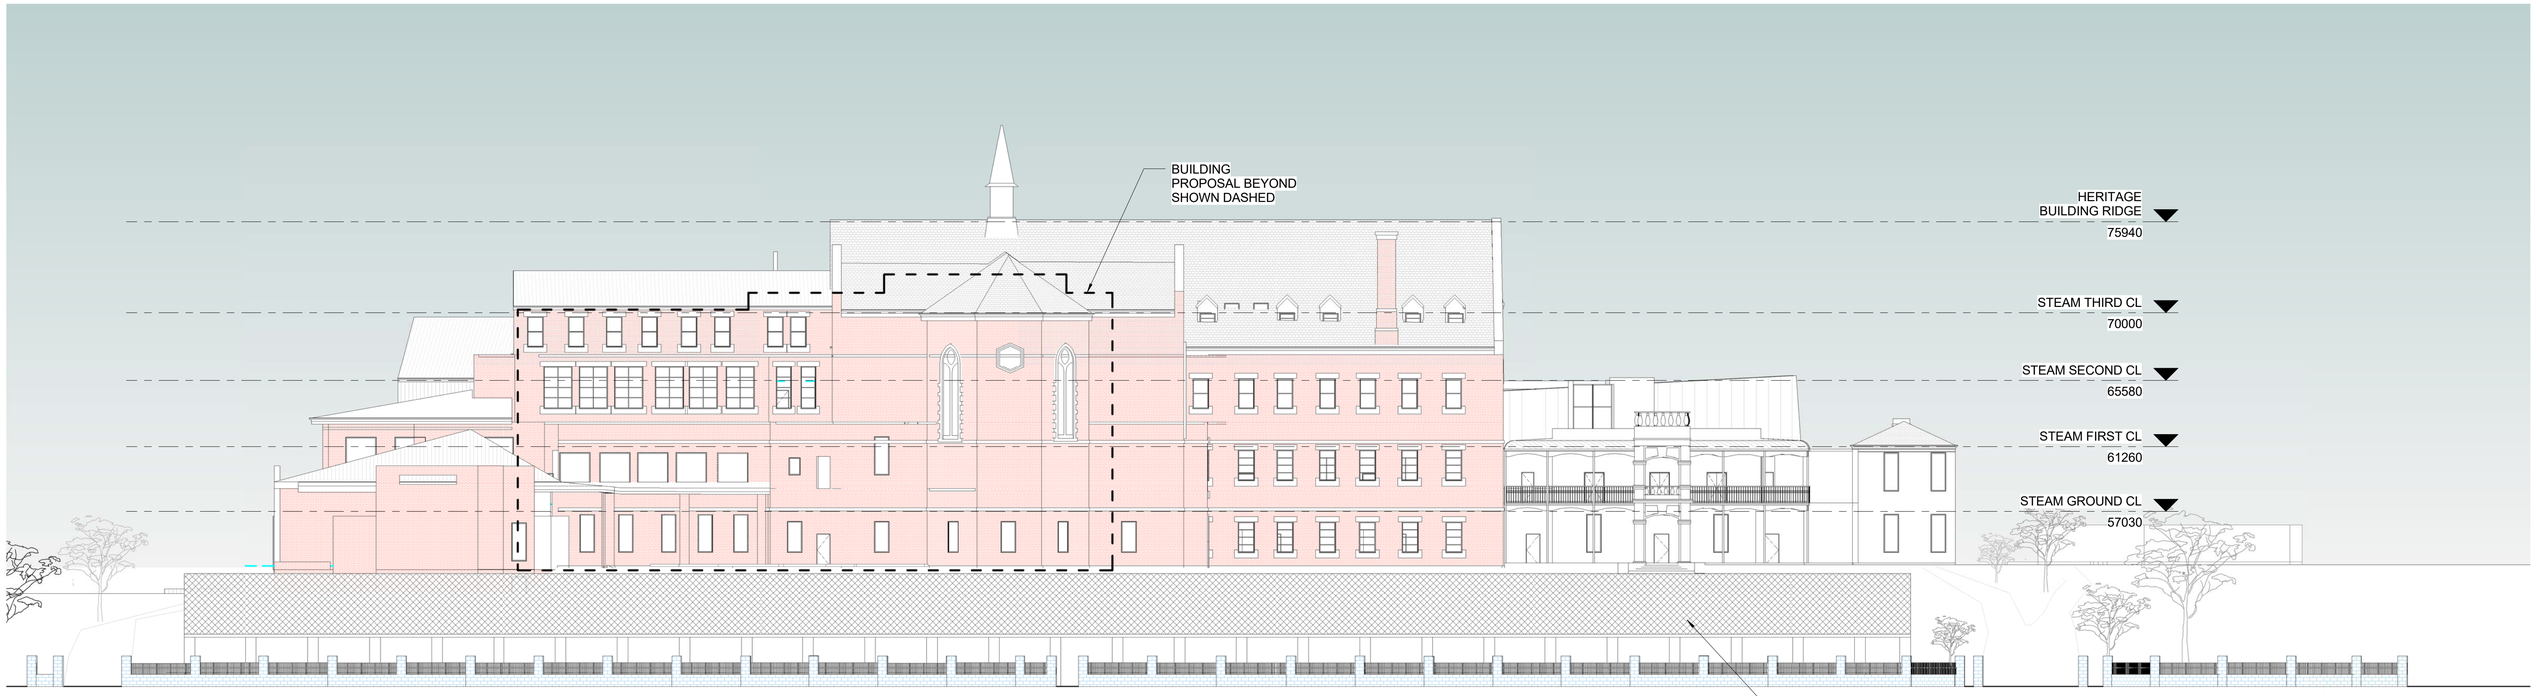

BURKE ROAD ELEVATION
SCALE 1 : 200

PROJECT **LEARNING COMMONS**

172 BURKE ROAD, GLEN IRIS, VIC. 3146

FOR SACRE COEUR

DRAWING **TOWN PLANNING - BURKE ROAD ELEVATION**

JOB No.	18002	DWG No.	TP009	REVISION	TP3
DATE	DEC. 2018	SCALE	1 : 200	DRAWN	ER

INTERIOR
DESIGNERS
ARTWORKS

Hede Architects Pty. Ltd.
114 MORAY STREET
SOUTH MELBOURNE
VICTORIA 3205 AUSTRALIA
PH: 03 9682-0621
FAX: 03 9682-2028

THIS DRAWING IS COPYRIGHT. REPRODUCTION IS PROHIBITED WITHOUT PERMISSION. USE WRITTEN DIMENSIONS ONLY.